A3

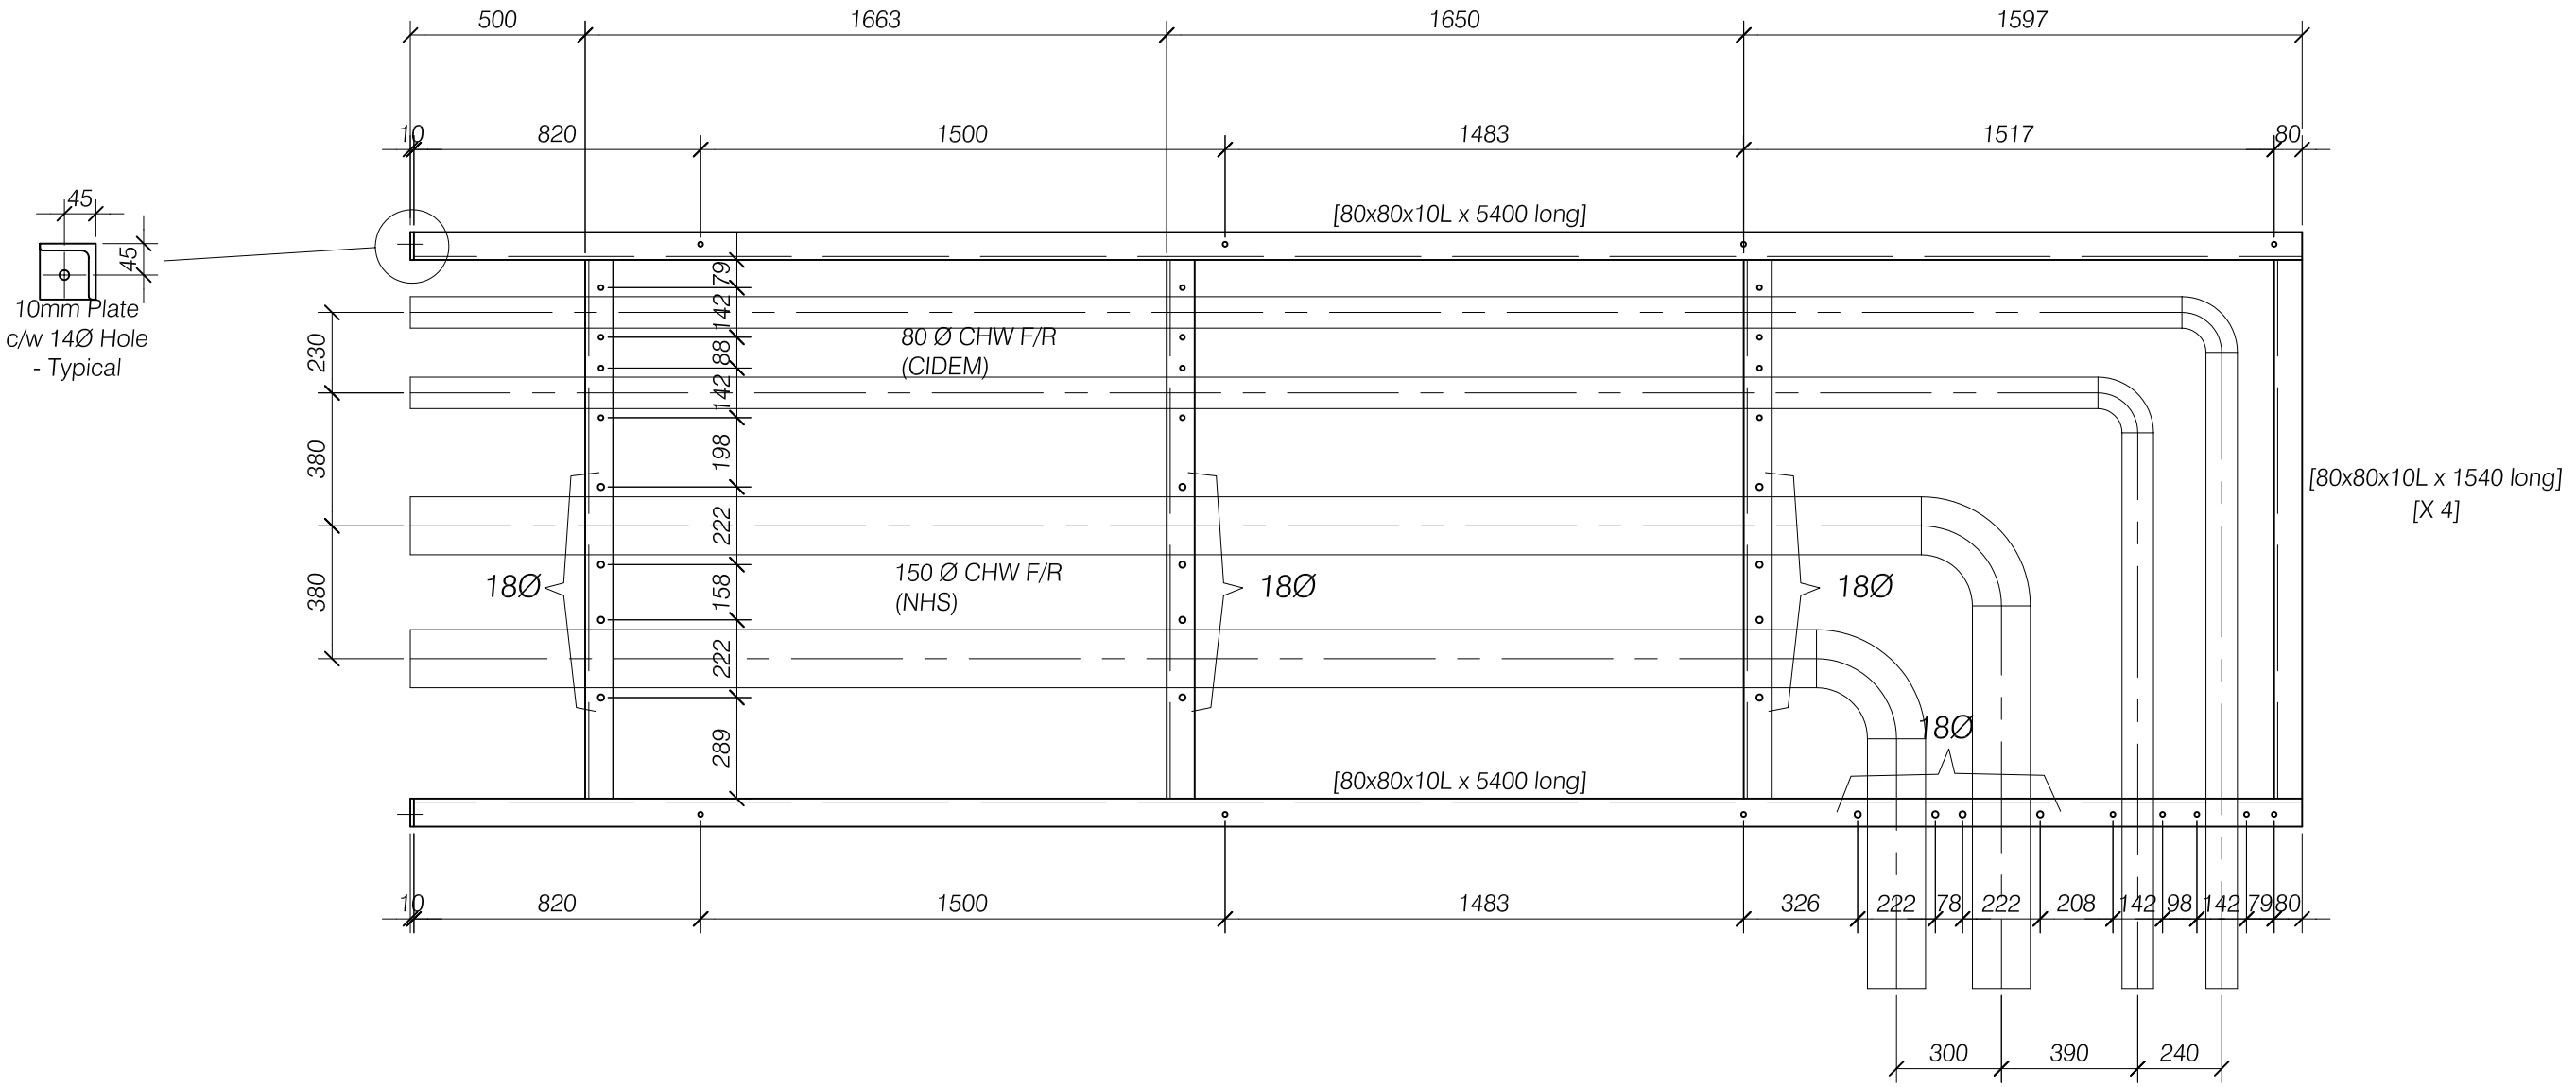

Note-
See iso's xxxx-1 for pipe details

Rack 5

All Holes 14Ø UNO & @ 45 B/Mark
All top of steel to be flush

Rev.	Date	Description of Revision	By	Chk Drawing
0	31/10	For Comment / Approval	C.J.H.	

CCIDEM LEVEL 6 PLANTROOM
AREA 4
Pipe Rack 7

Drawn By	Scale
C.J.H.	1:20
Date: Oct 2006	

Job No.	Sheet No.	Rev.
	105	0